
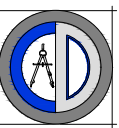


REV.	DATE	DESCRIPTION

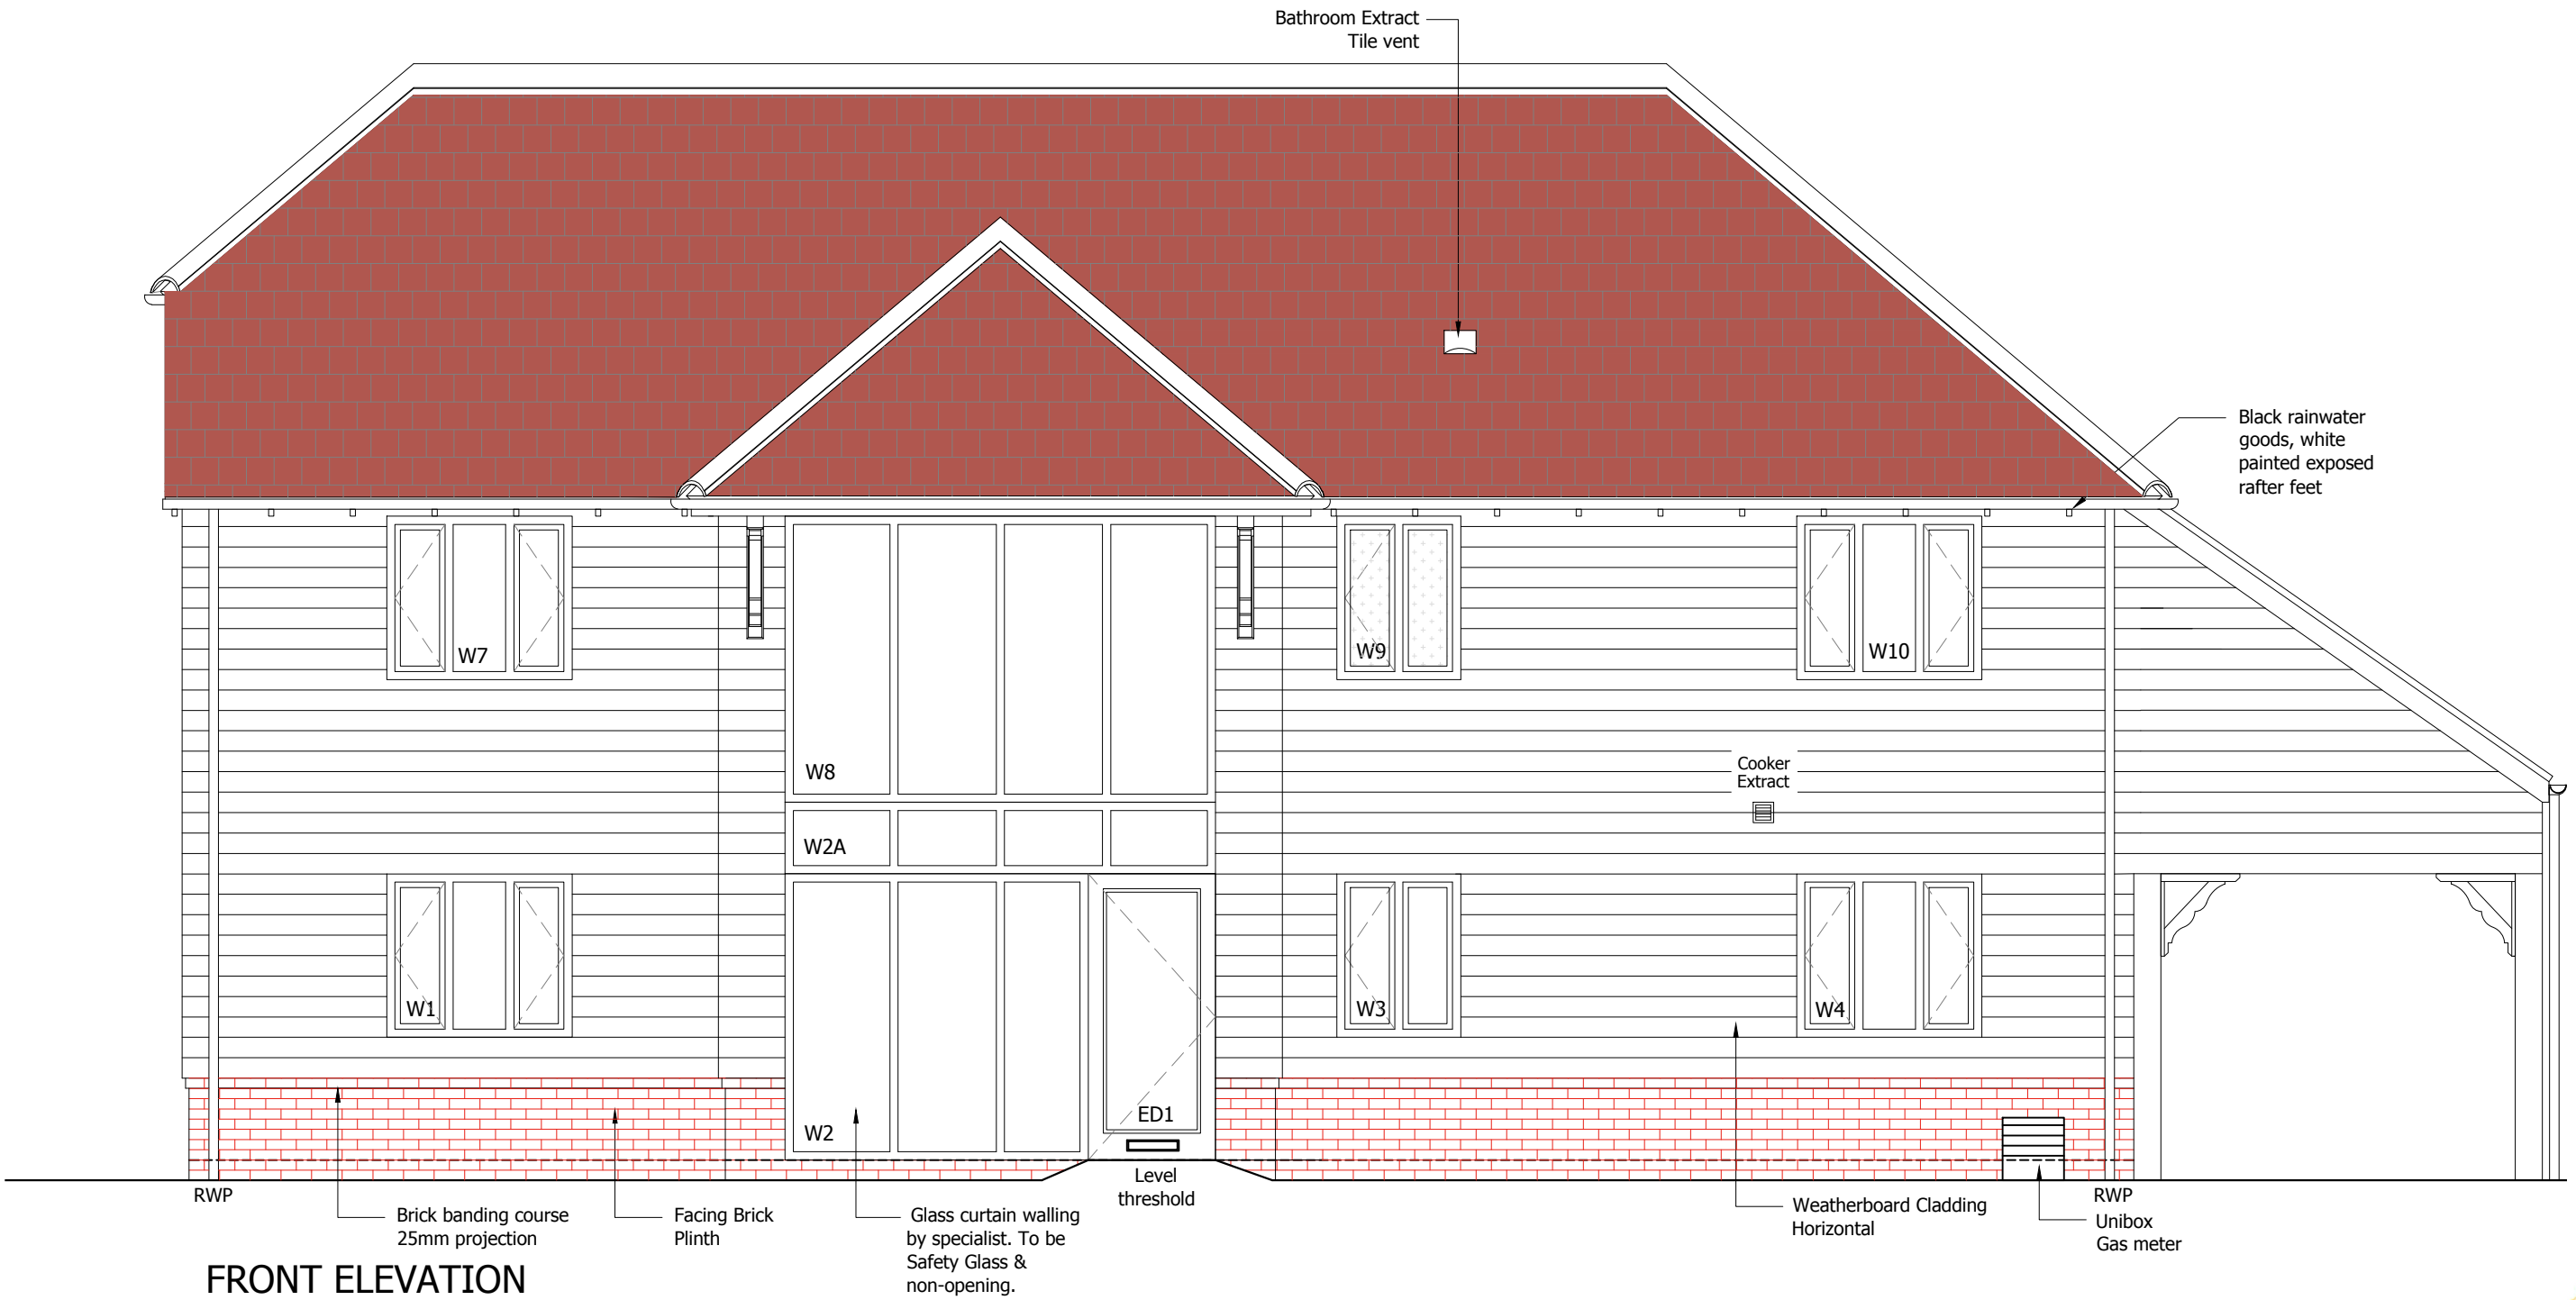

O.C.A.D. LTD  
23 BLIND POND LANE,  
BOW BRICKHILL  
MILTON KEYNES, MK17 9FP  
T: 01908 941940  
M: 07787752354  
E: DOLLY@O-CAD.CO.UK

NOTE: ALL DIMENSIONS, MATERIALS AND WORKMANSHIP IN  
ACCORDANCE WITH NHBC STANDARDS AND BUILDING REGULATIONS.  
ALL DIMENSIONS TO BE CHECKED ON SITE.

PROJECT  
CHARING HEATH

DRAWING TITLE  
PLOT 4  
FRONT ELEVATION

SCALE DATE DRAWN CHECKED  
1:50 @ A3 13.02.18 ORC

DRAWING NUMBER REV.  
18/004/4/TF/03 C