



REV.	DATE	DESCRIPTION

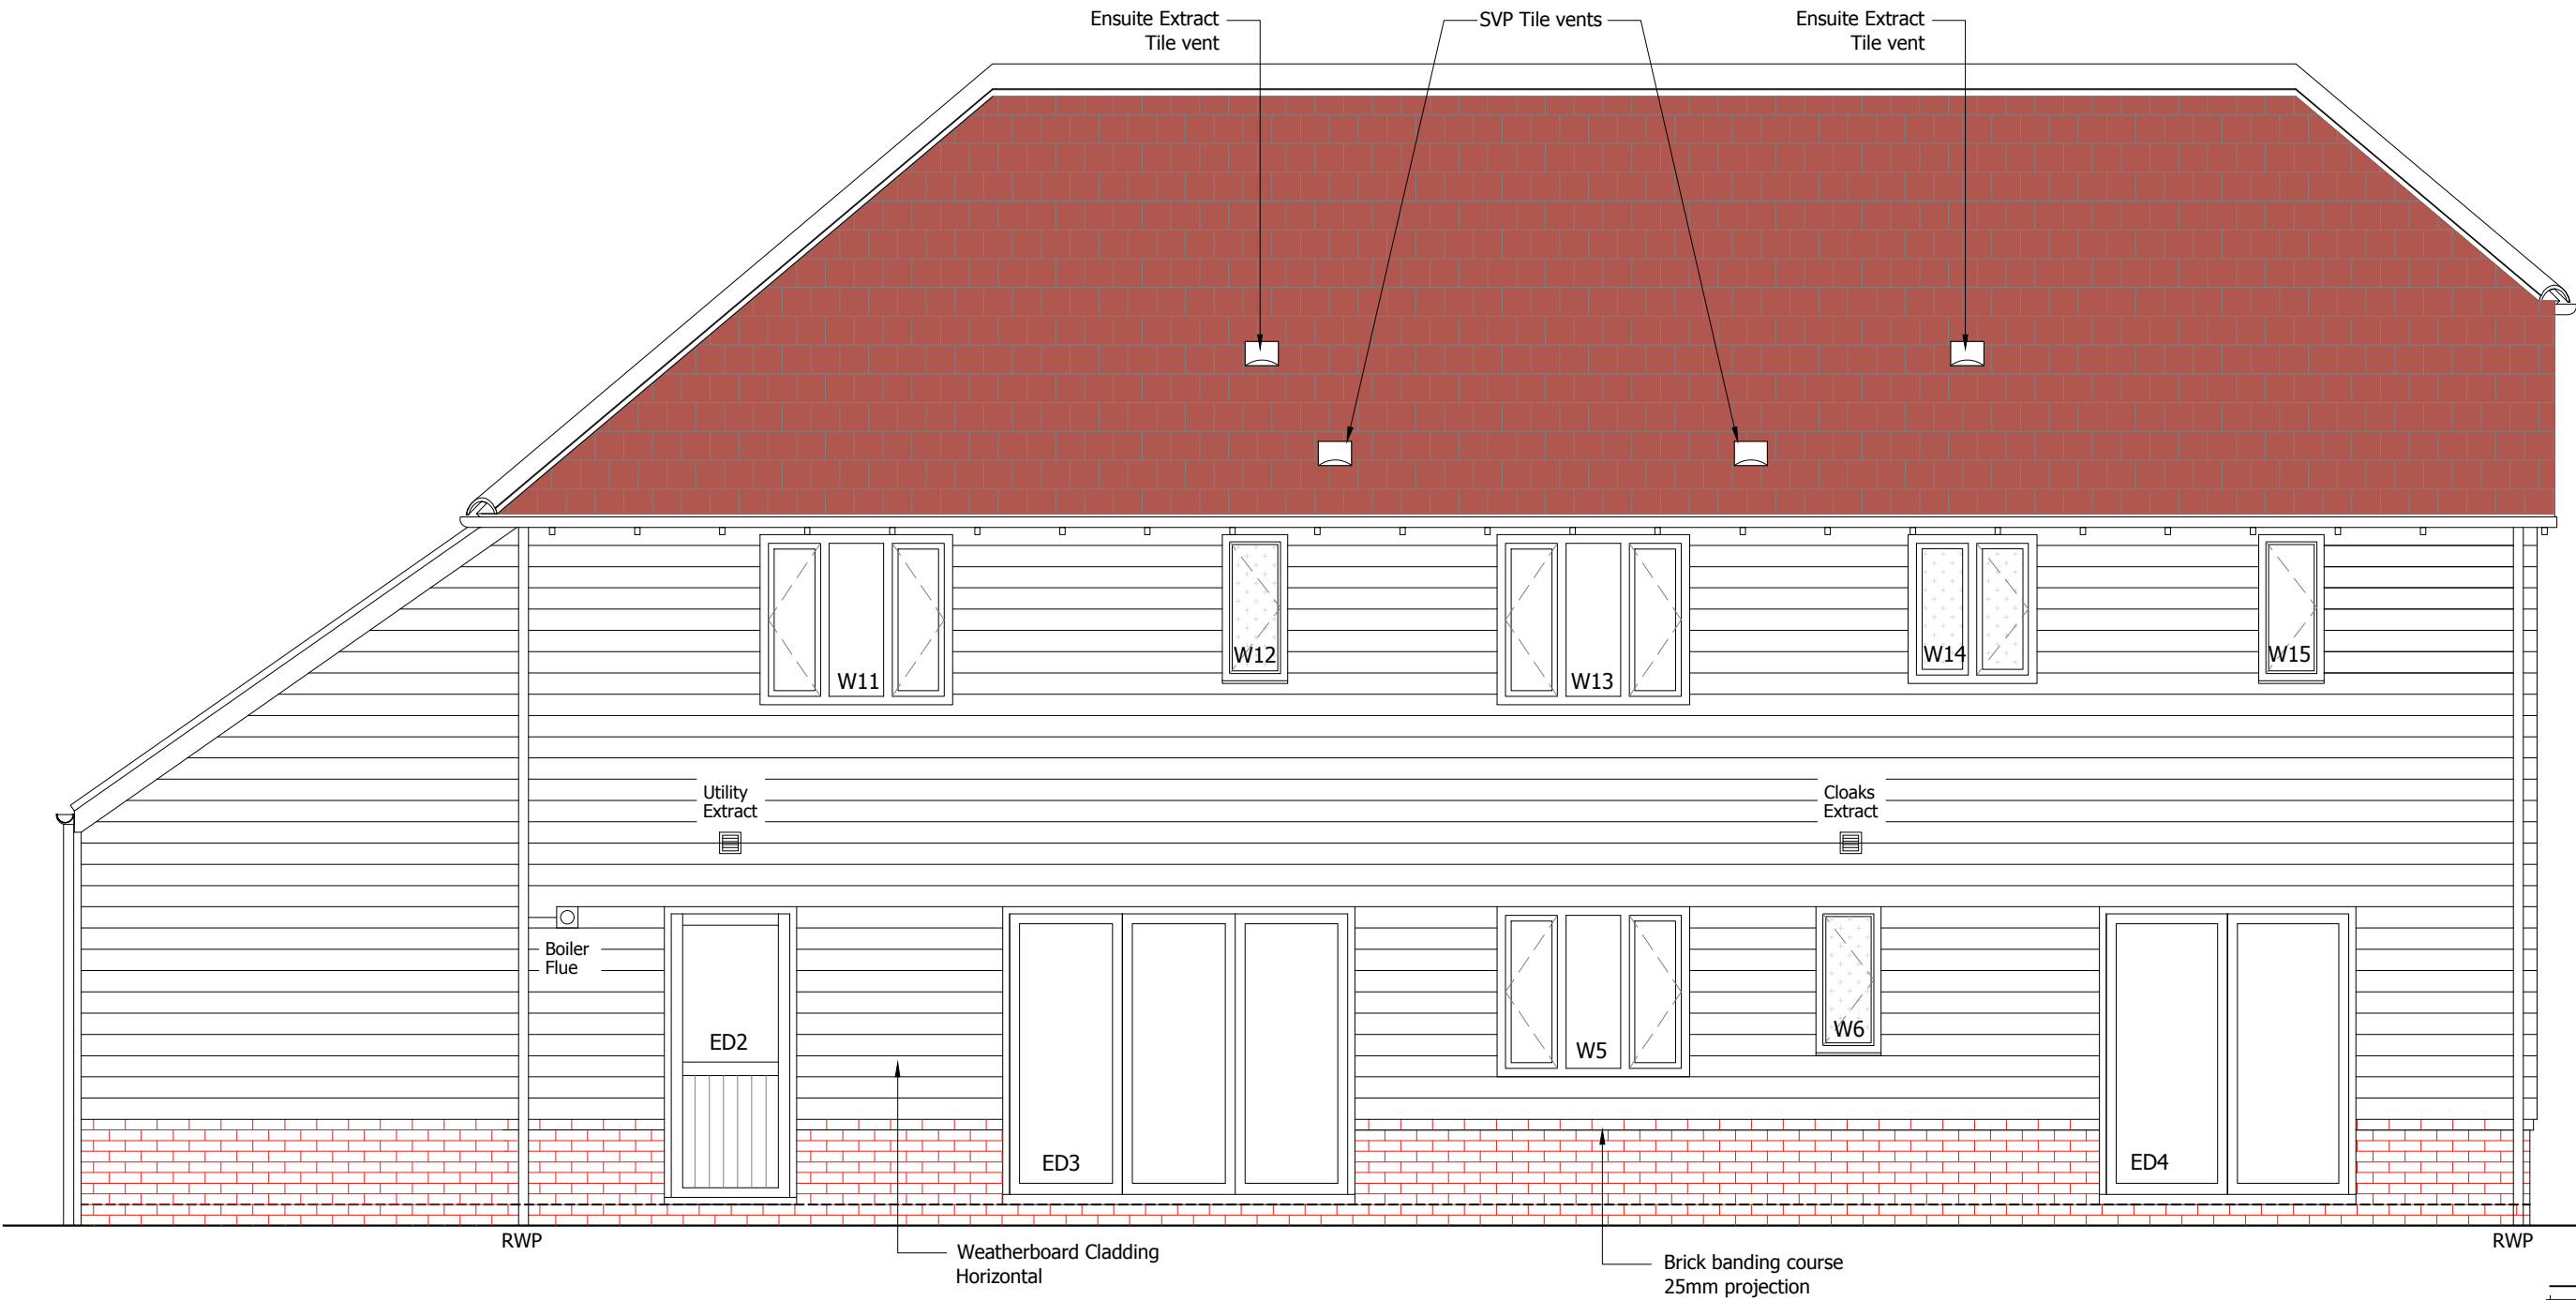

REAR ELEVATION

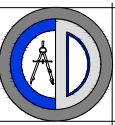

O.C.A.D. LTD
23 BLIND POND LANE,
BOW BRICKHILL
MILTON KEYNES, MK17 9FP
T: 01908 941940
M: 07787752354
E: OLLY@O-CAD.CO.UK

NOTE: ALL DIMENSIONS, MATERIALS AND WORKMANSHIP IN
ACCORDANCE WITH NHBC STANDARDS AND BUILDING REGULATIONS.
ALL DIMENSIONS TO BE CHECKED ON SITE.

PROJECT
CHARING HEATH

DRAWING TITLE
PLOT 4
REAR ELEVATION

SCALE	DATE	DRAWN	CHECKED
1:50 @ A3	13.02.18	ORC	

DRAWING NUMBER	REV.
18/004/4/TF/04	C