


REAR ELEVATION

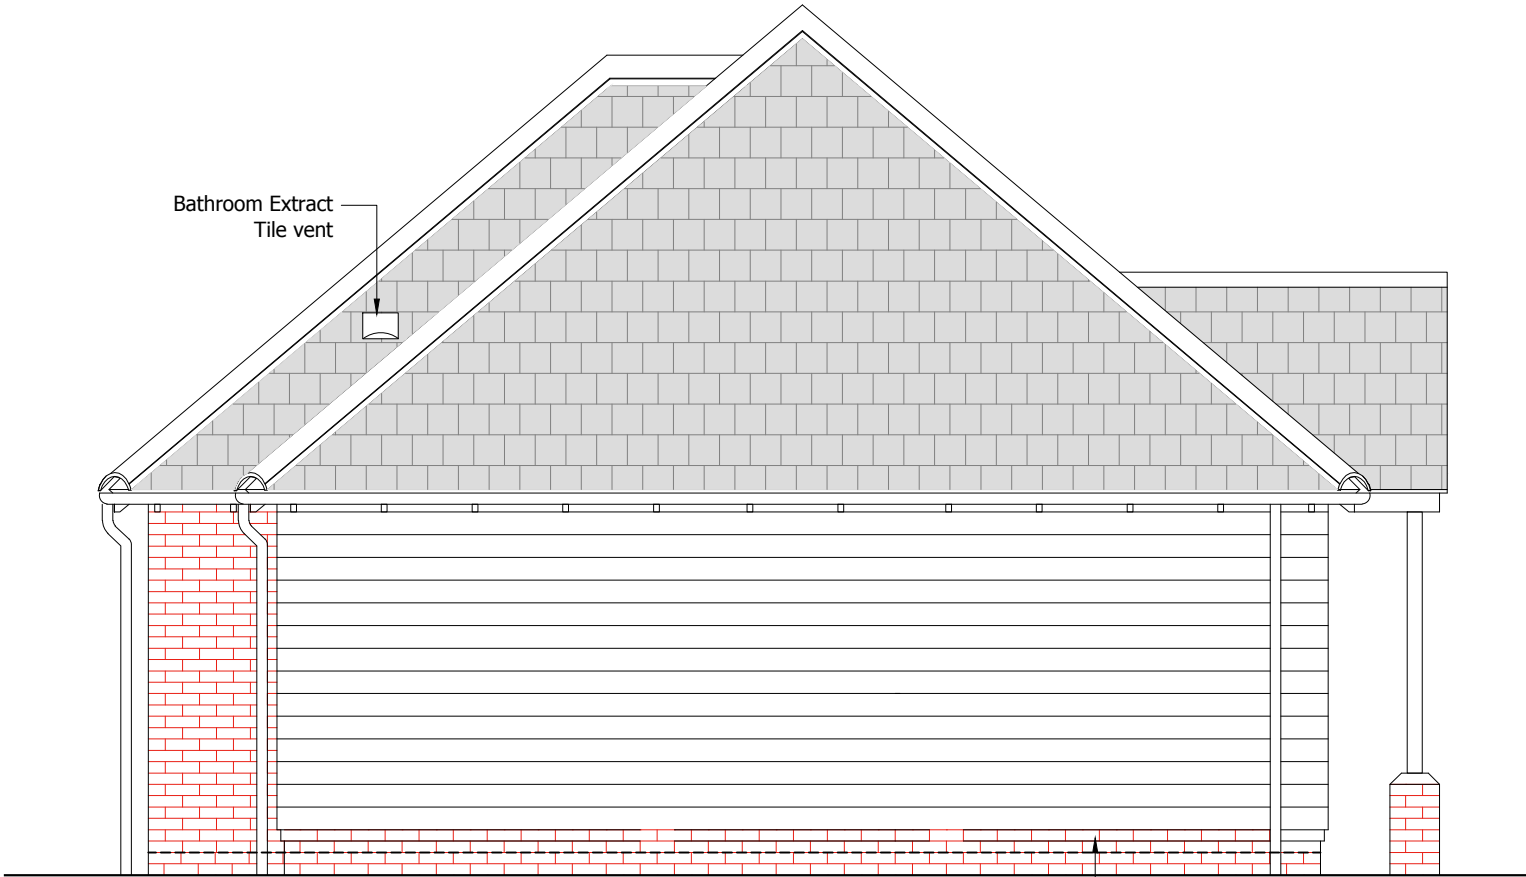

SIDE ELEVATION

NOTE: MOVEMENT JOINTS & ANY  
BEDJOINT REINFORCEMENT  
REQUIREMENTS TO BE CONFIRMED  
BY STRUCTURAL ENGINEER.

REV.	DATE	DESCRIPTION



**O.C.A.D LTD**  
23 BLIND POND LANE,  
BOW BRICKHILL  
MILTON KEYNES, MK17 9FP  
T: 01908 941940  
M: 07787752354  
E: OLLY@O-CAD.CO.UK

NOTE: ALL DIMENSIONS, MATERIALS AND WORKMANSHIP IN  
ACCORDANCE WITH NHBC STANDARDS AND BUILDING REGULATIONS.  
ALL DIMENSIONS TO BE CHECKED ON SITE.

PROJECT  
**CHARING HEATH**

DRAWING TITLE  
**PLOT 1  
REAR & SIDE ELEVATIONS**

SCALE	DATE	DRAWN	CHECKED
1:50 @ A3	13.02.18	ORC	

DRAWING NUMBER	REV.
18/004/1/TF/03	C